THIS DRAWING IS INDICATIVE ONLY (NOT FOR CONSTRUCTION)

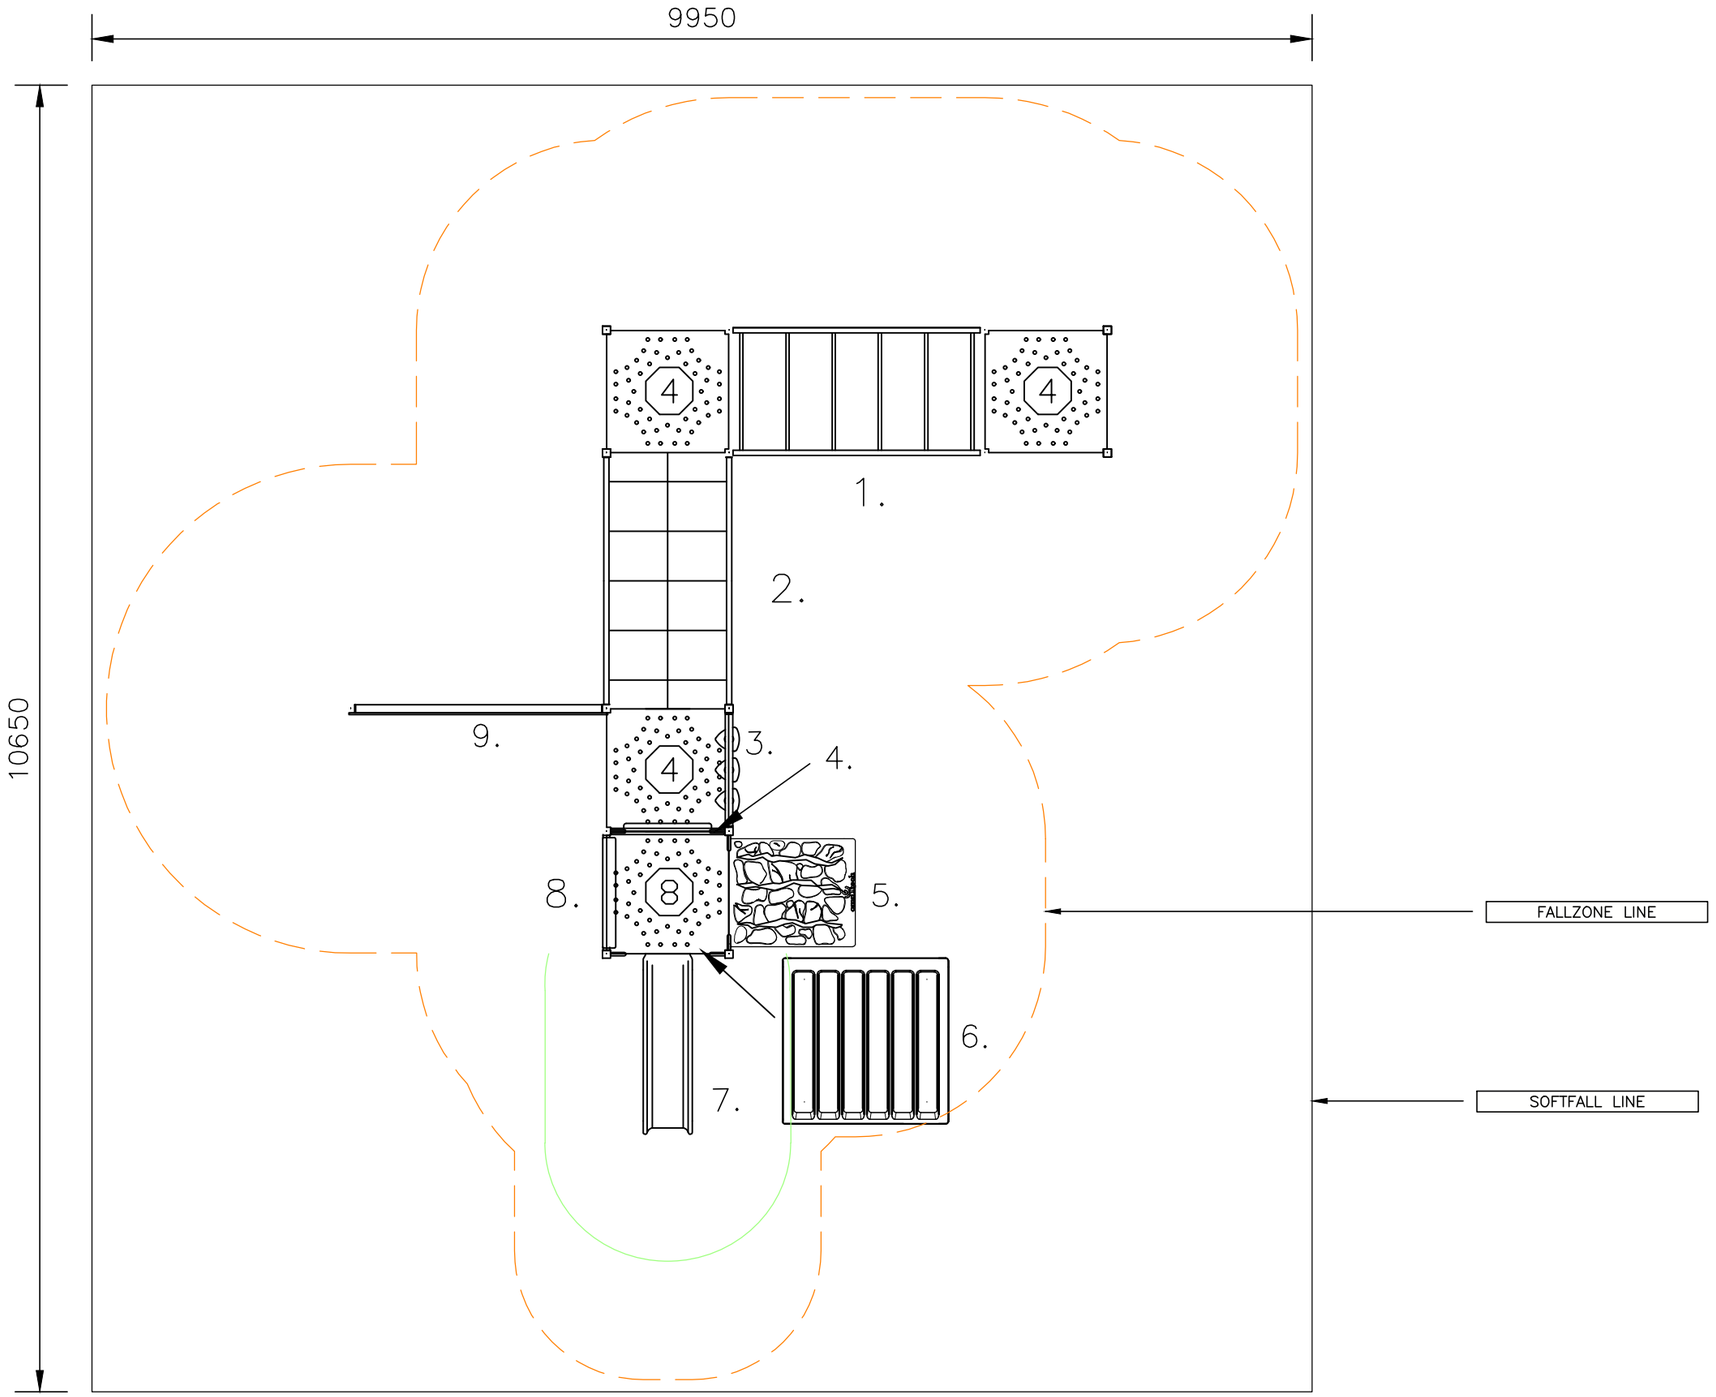

MAX FHF 2.2M

NOTES:

- Heights above Playground surface are shown on decks and all play equipment. ie. ④= 400mm
- Impact absorbing ground cover is required under and around all play equipment.
- The min. recommended fall zone around the entire play structure is shown. This zone is to be free of all tripping or collision hazards (ie. roots, rocks, border material, etc).
- Site layout and dimensions are subject to verification prior to installation.
- Dimensions in millimetres unless stated otherwise.

SCALE 1:50 (mm)

0 500 1000 1500 2000

AUSTEK PLAY | ABN 72 091 979 789 | PH 1300 433 364 | WEB WWW.AUSTEKPLAY.COM.AU | EMAIL INFO@AUSTEKPLAY.COM.AU | THIS DRAWING IS THE PROPERTY OF AUSTEK PLAY, REPRODUCTION IS PROHIBITED WITHOUT WRITTEN CONSENT.

AUSTEK PLAY

528 MEGAN

CONSULTANT: AUSTEK PLAY

DRAWING No.: – REV: A

DATE: 17/06/2021

DRN: M. PLANT PAGE SIZE: A3

EQUIPMENT LIST

1. CHALLENGE LADDER
2. ROPE BURMESE BRIDGE DK–DK
3. NAUGHTS & CROSSES PANEL
4. STEP PANEL & SAFETY LOOPS
5. DK–GRND ROCKY RAMBLE 800
6. ARC ROOF
7. CATERPILLAR SLIDE 800
8. OBLIQUE PANEL
9. SPIDER NET CLIMBER

EXTREME COLOURS:

POSTS – NAVY
POST CAPS – YELLOW
RAILS – BRIGHT RED
PLASTIC 1 – PLAY BLUE
PLASTIC 2 – YELLOW
ROPES – BLACK

QUANTITIES	QTY TOTAL
SOFTFALL EDGING	41 (lm)
SOFTFALL AREA	106 (m²)
FALLZONE EDGING	34 (lm)
FALLZONE AREA	62 (m²)