THIS DRAWING IS INDICATIVE ONLY (NOT FOR CONSTRUCTION)

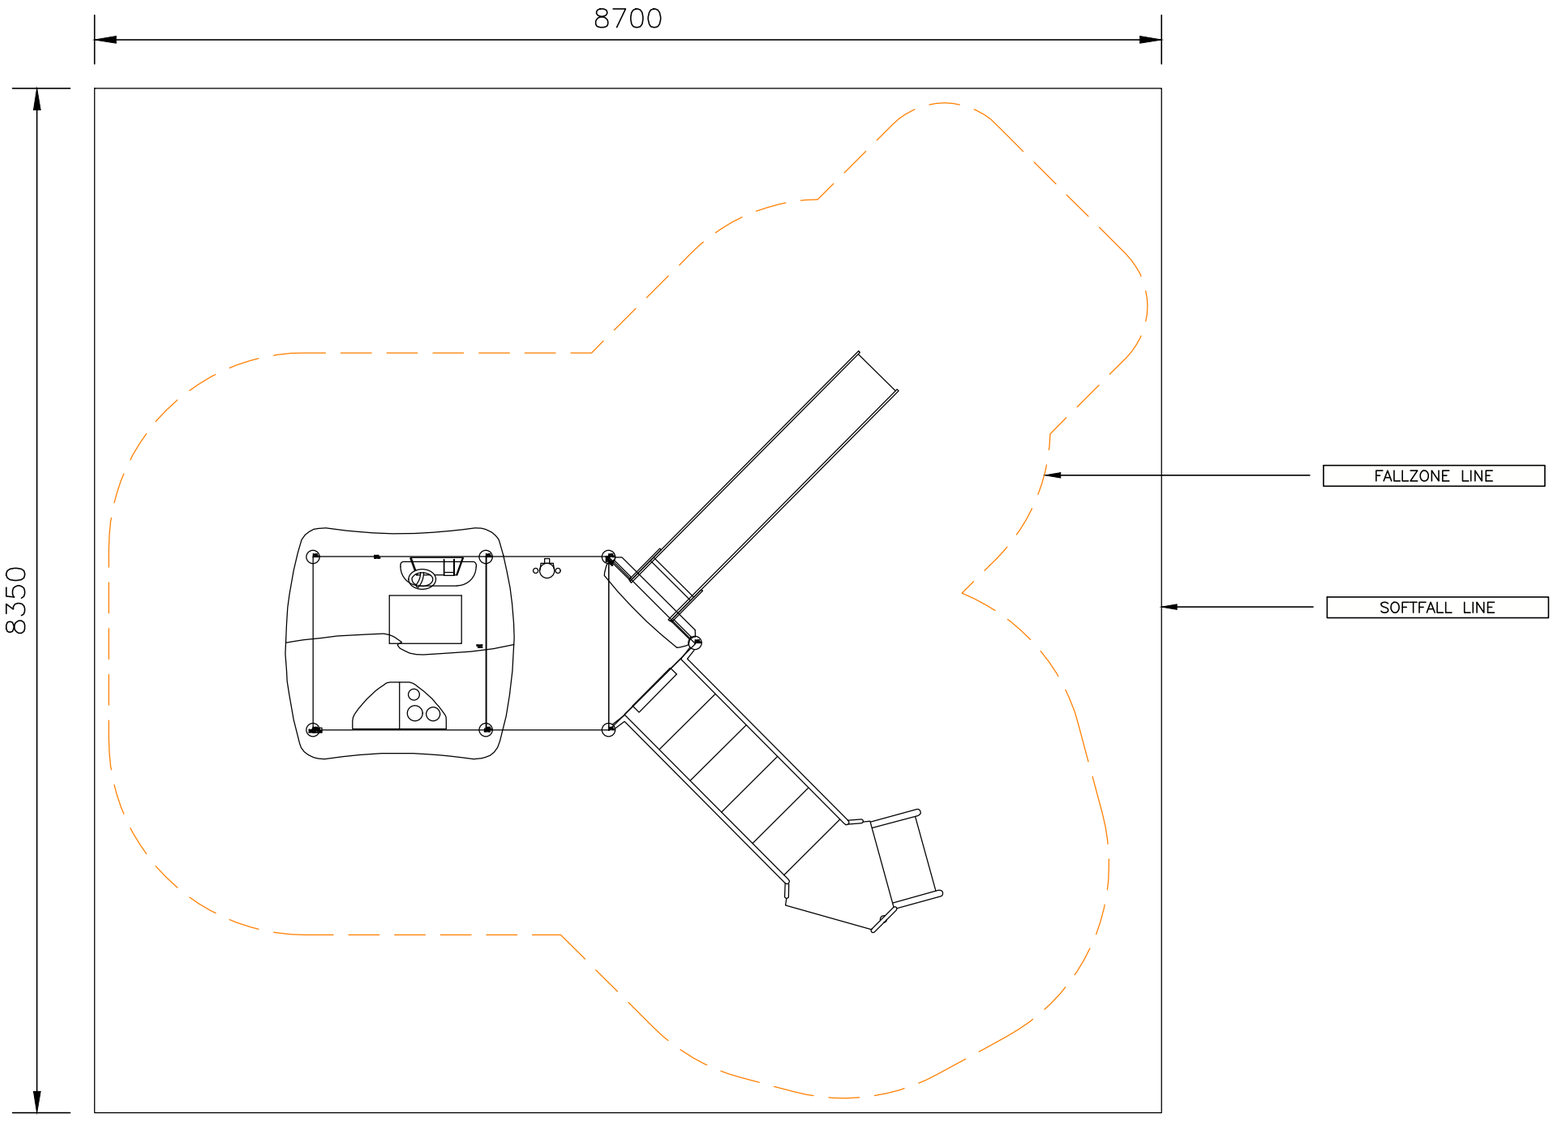

MAX FHF: 1.5M

AUSTEK PLAY

UNI PLAY CULLERMA

CONSULTANT: AUSTEK PLAY

DRAWING No.: – REV: A

DATE: 23/07/2021

DRN: M. PLANT PAGE SIZE: A3

EQUIPMENT LIST

HAGS
MODULAR PLAY SYSTEMS

UNI PLAY –
CULLERMA

8061767: NATURE–BROWN POST & BARRIER, GREEN, SUNKEN FOUNDATION

QUANTITIES	QTY TOTAL
SOFTFALL EDGING	35 (lm)
SOFTFALL AREA	73 (m^2)
FALLZONE EDGING	29 (lm)
FALLZONE AREA	46 (m^2)

NOTES:

- Heights above Playground surface are shown on decks and all play equipment. ie. ④= 400mm
- Impact absorbing ground cover is required under and around all play equipment.
- The min. recommended fall zone around the entire play structure is shown. This zone is to be free of all tripping or collision hazards (ie. roots, rocks, border material, etc).
- Site layout and dimensions are subject to verification prior to installation.
- Dimensions in millimetres unless stated otherwise.

SCALE 1:50 (mm)

0 500 1000 1500 2000

 THIS DRAWING IS THE PROPERTY OF AUSTEK PLAY, REPRODUCTION IS PROHIBITED WITHOUT WRITTEN CONSENT.